


Math Wilson, Ryan - Bluebird
River

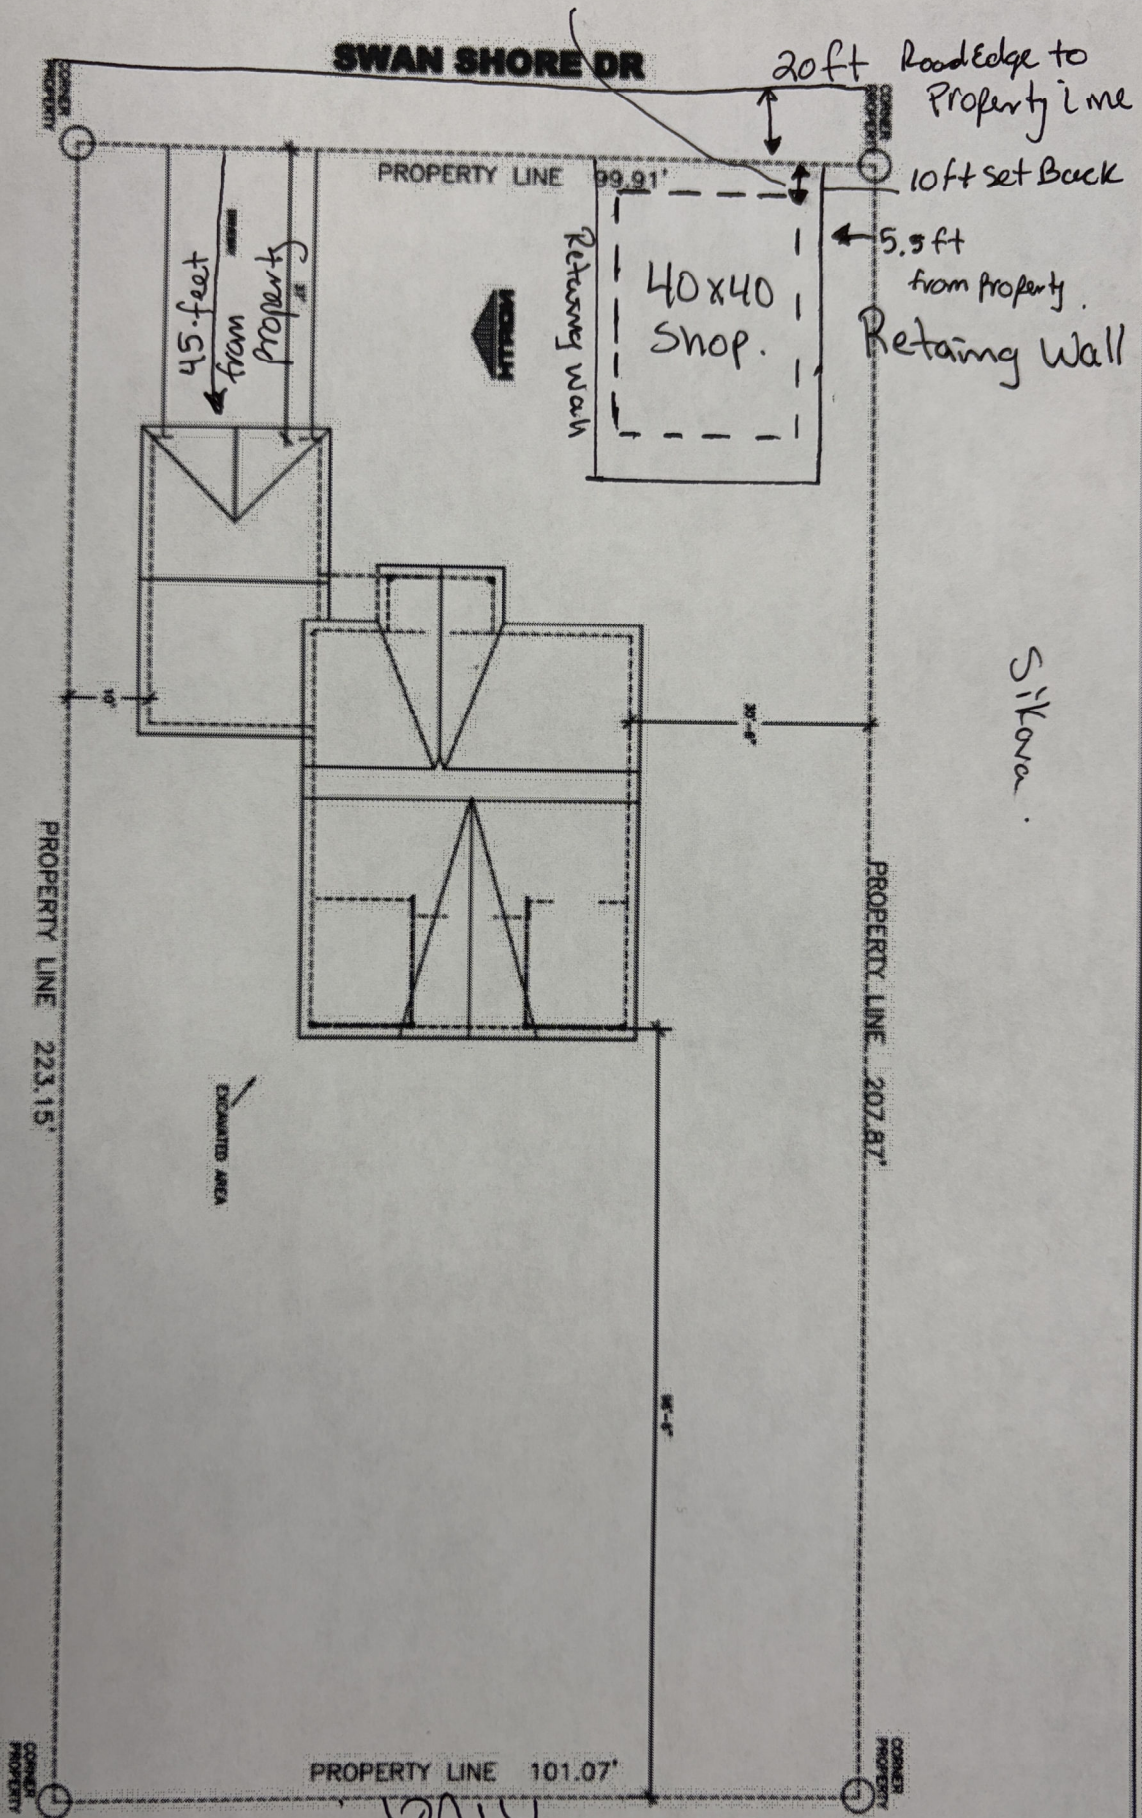

topography

SITE PLAN
LOT 14
181 SWAN SHORE DR
SCALE: 1"=40'

10ft Set Back for Shop

Sikora

101.07'

PROPERTY LINE 207.87'

PROPERTY LINE 99.91'

SWAN SHORE DR

PROPERTY LINE 223.15'

PROPERTY LINE 101.07'

CORNER PROPERTY

CORNER PROPERTY

CORNER PROPERTY

CORNER PROPERTY