EXHIBIT MAP
FOR
CANDICE MOON
LYING IN A PORTION OF THE
W½ OF SECTION 18,
TOWNSHIP 56 NORTH, RANGE 1 WEST,
BOISE MERIDIAN, BONNER COUNTY, IDAHO

Not To Scale

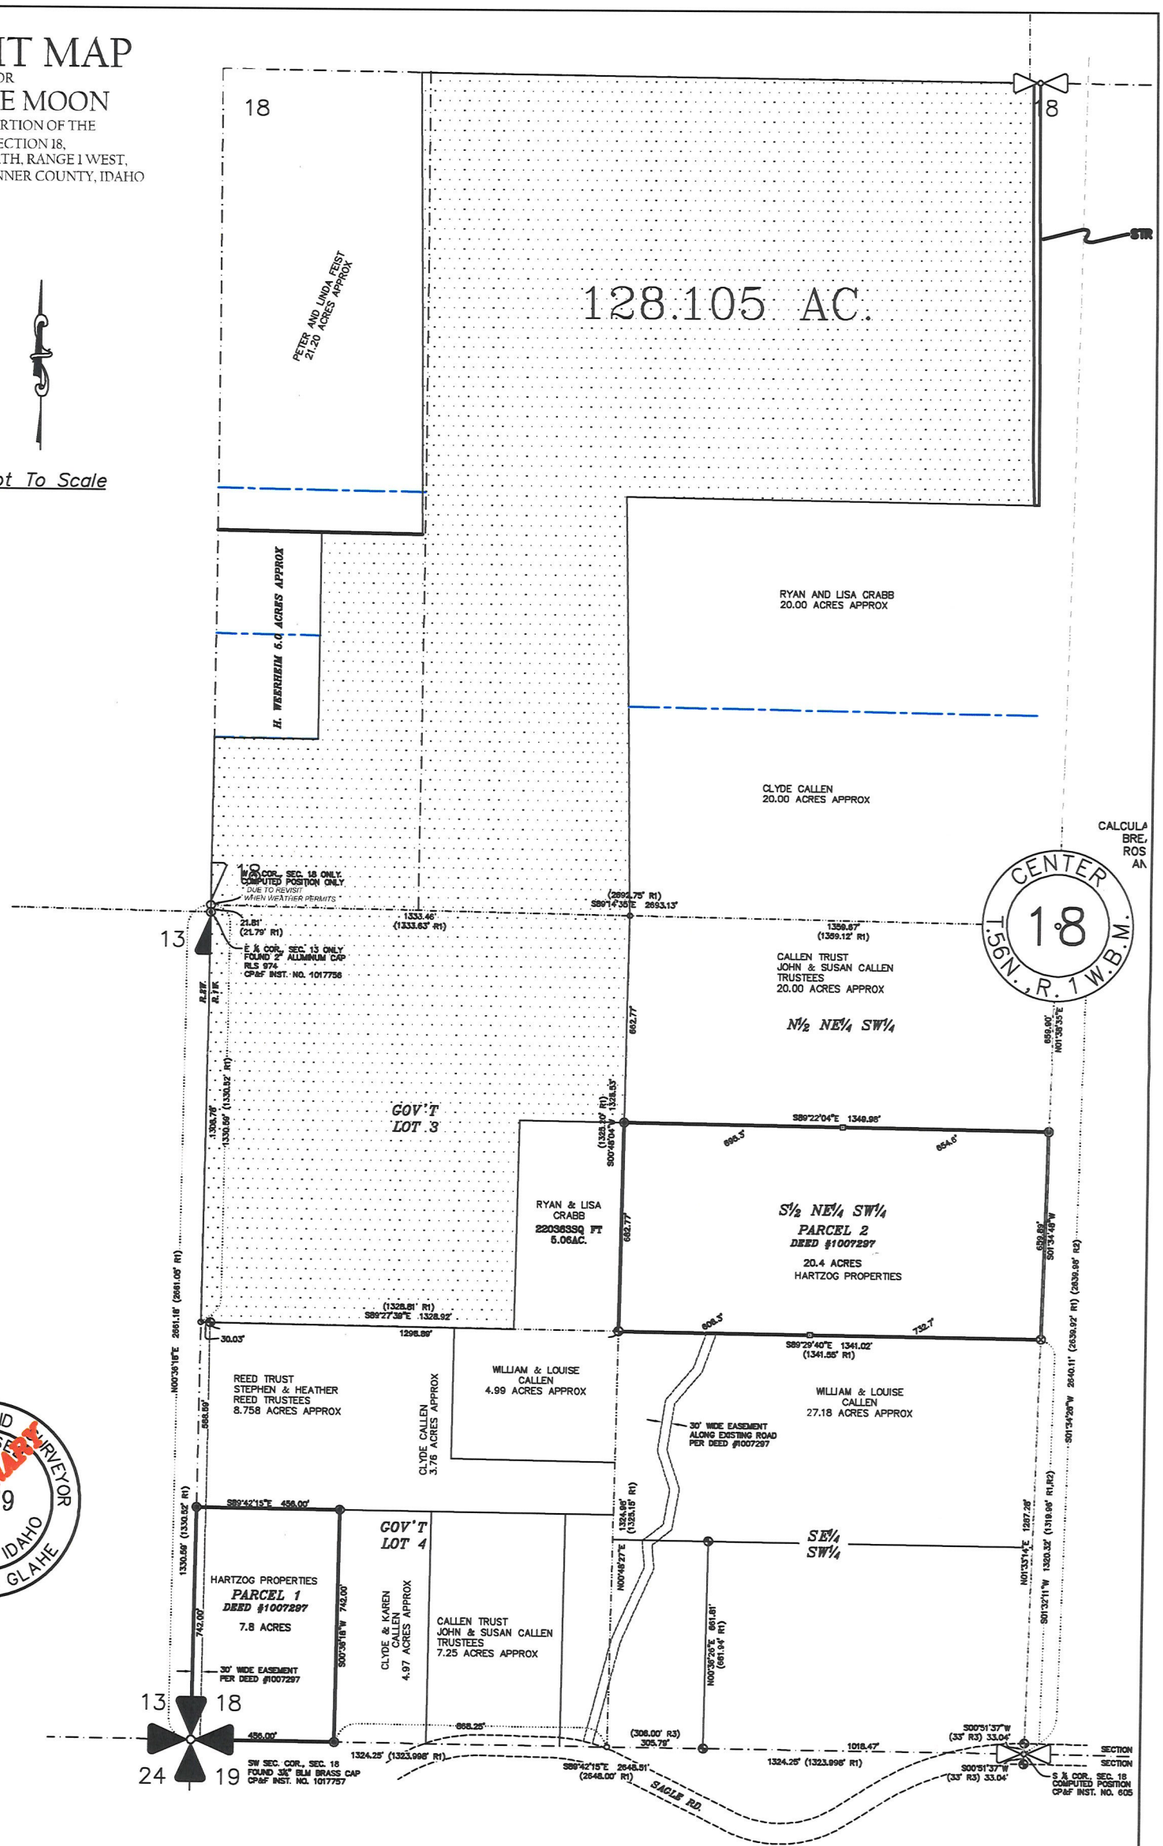

PROFESSIONAL LAND SURVEYOR
LICENSED
STATE OF IDAHO
PRELIMINARY
JASON L. A. GLAHE

1/4	Section	Township	Range
35	18	56 N	1 W

PROJECT #: 24-039 MOON CANDICE
DRAWING NAME: 24-039 MOON LEGAL

MONTANA IDAHO
OREGON WASHINGTON

Plot Date: 4/12/2024

EXHIBIT MAP
FOR
CANDICE MOON

GLAHE & ASSOCIATES
PROFESSIONAL LAND SURVEYORS
303 Church Street
Sandpoint, Idaho 83864
208-265-4474

Scale:	1"=400'
Checked By: TLAG	Drawn By: REJ
Date: MARCH 2024	Sheet: 1 of 1