
EXHIBIT MAP

FOR

BROOKS

LYING IN A PORTION OF THE NW¼ OF SECTION 16,
TOWNSHIP 58 NORTH, RANGE 1 EAST,
BOISE MERIDIAN, BONNER COUNTY, IDAHO

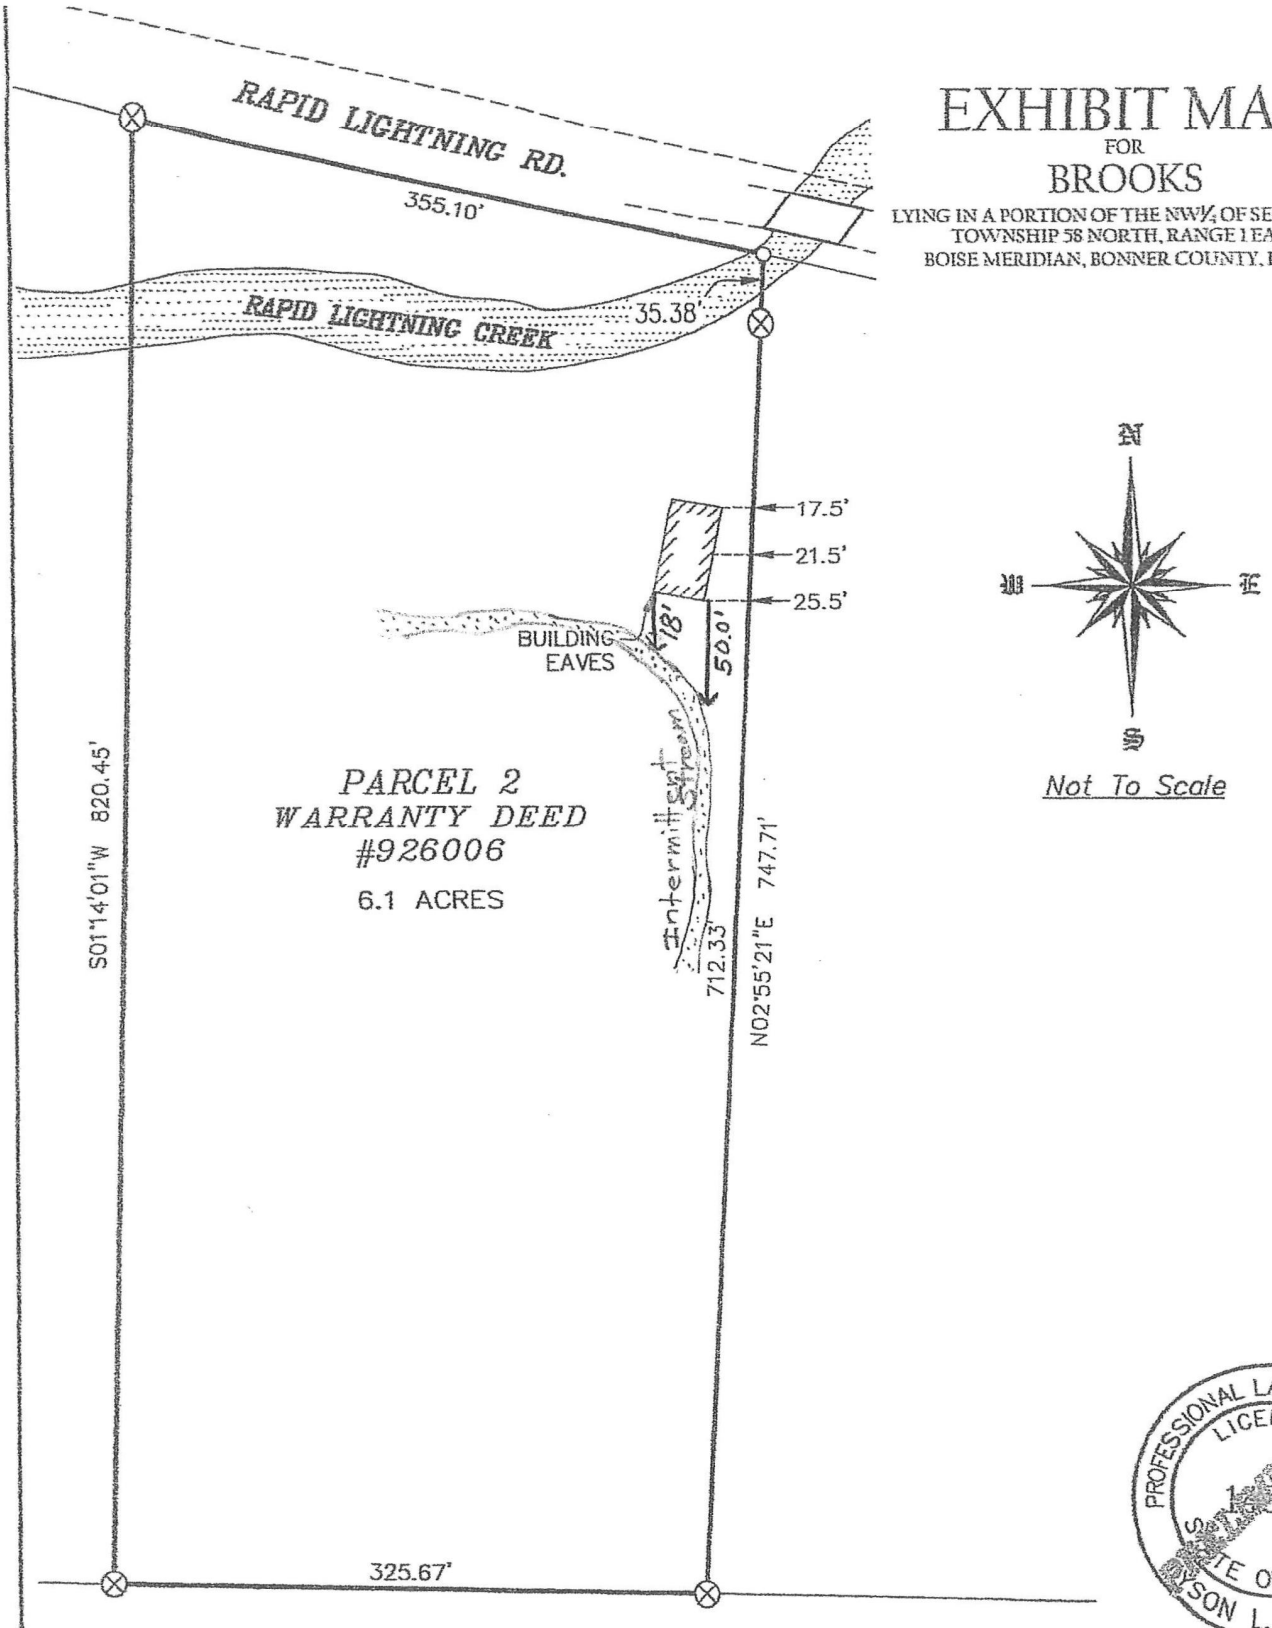

Not To Scale

PROFESSIONAL LAND SURVEYOR LICENSE 14879 STATE OF IDAHO NELSON L. A. GLAHE

LEGEND

⊗ PREVIOUSLY SET 5/8" REBAR AND CAP, PLS 14879

o CALCULATED POINT, NOTHING SET

GLAHE & ASSOCIATES
PROFESSIONAL LAND SURVEYORS
P.O. Box 1863
Sandpoint, ID 83864
208–265–4474

SCALE: N/A
DRAWN BY: TDLG
DATE: 6/26/2025
DWG: 23–171
SHEET 1 of 1