AA-32

Mtd. vacated # 340914 10-5-87


L. J. McBride et al
1 June 8 2
Plat 78
Ignatz Weil
By S. G. Jordan
Fee $4.25 Chg

McBRIDE & MOLYNEUX'S

LAKESIDE PLACE

BEING A SUB-DIVISION
OF
Lots 2, 3 & 4 Sec. 35 & Lot 1 Sec. 34
T 57 N R 2 W
Bonner Co. Idaho.
Scale 1" = 200'
Foster & Cave C.E.

Compared

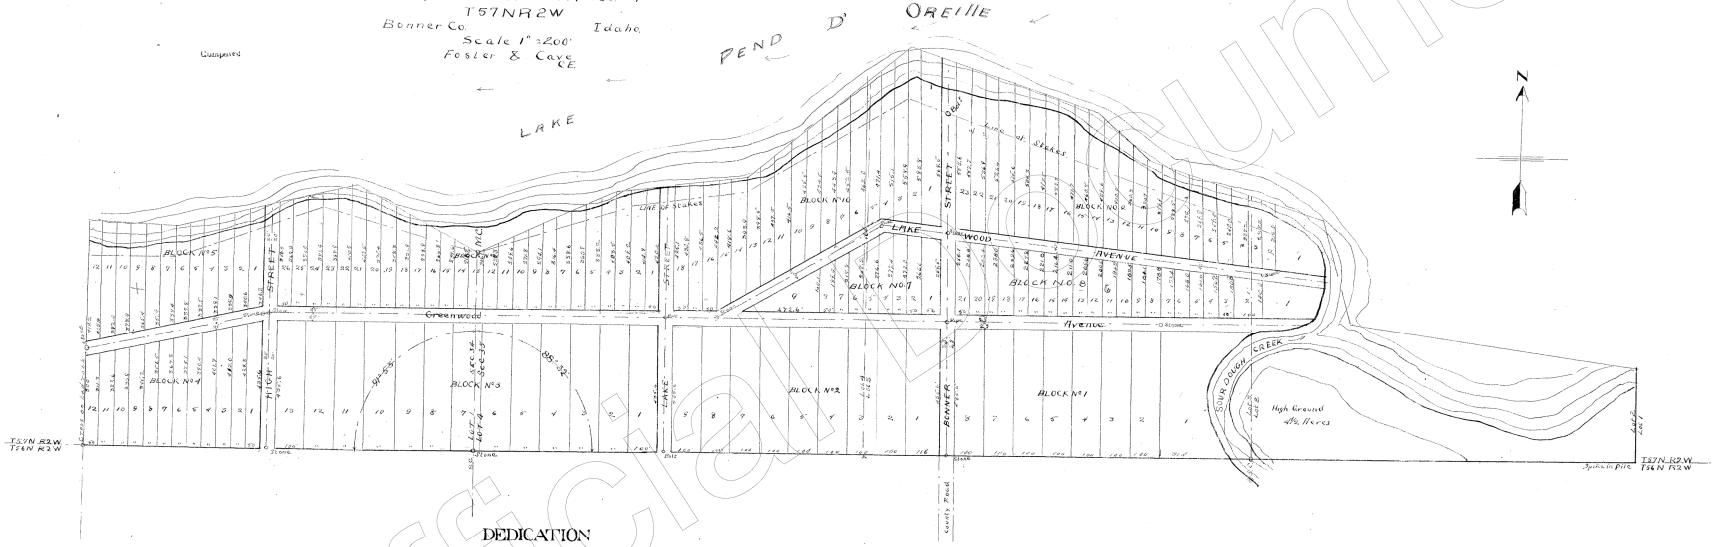

DEDICATION

Know all men by these presents, that we, T. J. McBride and Margaret McBride, husband and wife, and T. M. Molyneux and Jennie A. Molyneux, husband and wife, have caused the lands embraced in the annexed plat and described as follows: All of Lots two and three, lying west of Sour Dough Creek, and Lot four in Section number thirty four, and Lot one in Section thirty three, all in Township fifty seven, north of Range two west of the Boise Meridian, in Bonner County, Idaho, to be surveyed, laid out and platted, and to be named and known as Lakeside place, and that the streets and alleys as shown on said plat are hereby dedicated, granted and conveyed to the public for public highways, forever, reserving only the reversion in fee to the owners in case of vacation, or any part thereof shall ever be vacated as public highways.

Signed and sealed in the presence of
T. M. Prater
J. H. Campbell

T. J. McBride
Margaret McBride
T. M. Molyneux
Jennie A. Molyneux
Grantors

State of Idaho } S.S.
County of Bonner }

On this 25th day May, 1908, before me, a Notary Public, in and for said County, personally came the above named T. J. McBride and Margaret McBride, his wife, and T. M. Molyneux and Jennie A. Molyneux his wife, known to me to be the persons whose names are subscribed to the above instrument as grantors, and acknowledged to me that they executed the same.

Witness my hand and official seal the date last above written.

T. M. Prater (Seal)
Notary Public.

Surveyor's Certificate.

I hereby certify that this plat herein delineated is a correct one and that permanent monuments as shown on said plat, have been set at all angles, on the boundaries and at all intersections of the streets and avenues, as surveyed by me in May 1908.

W. L. Faber L.S.

Unofficial Document