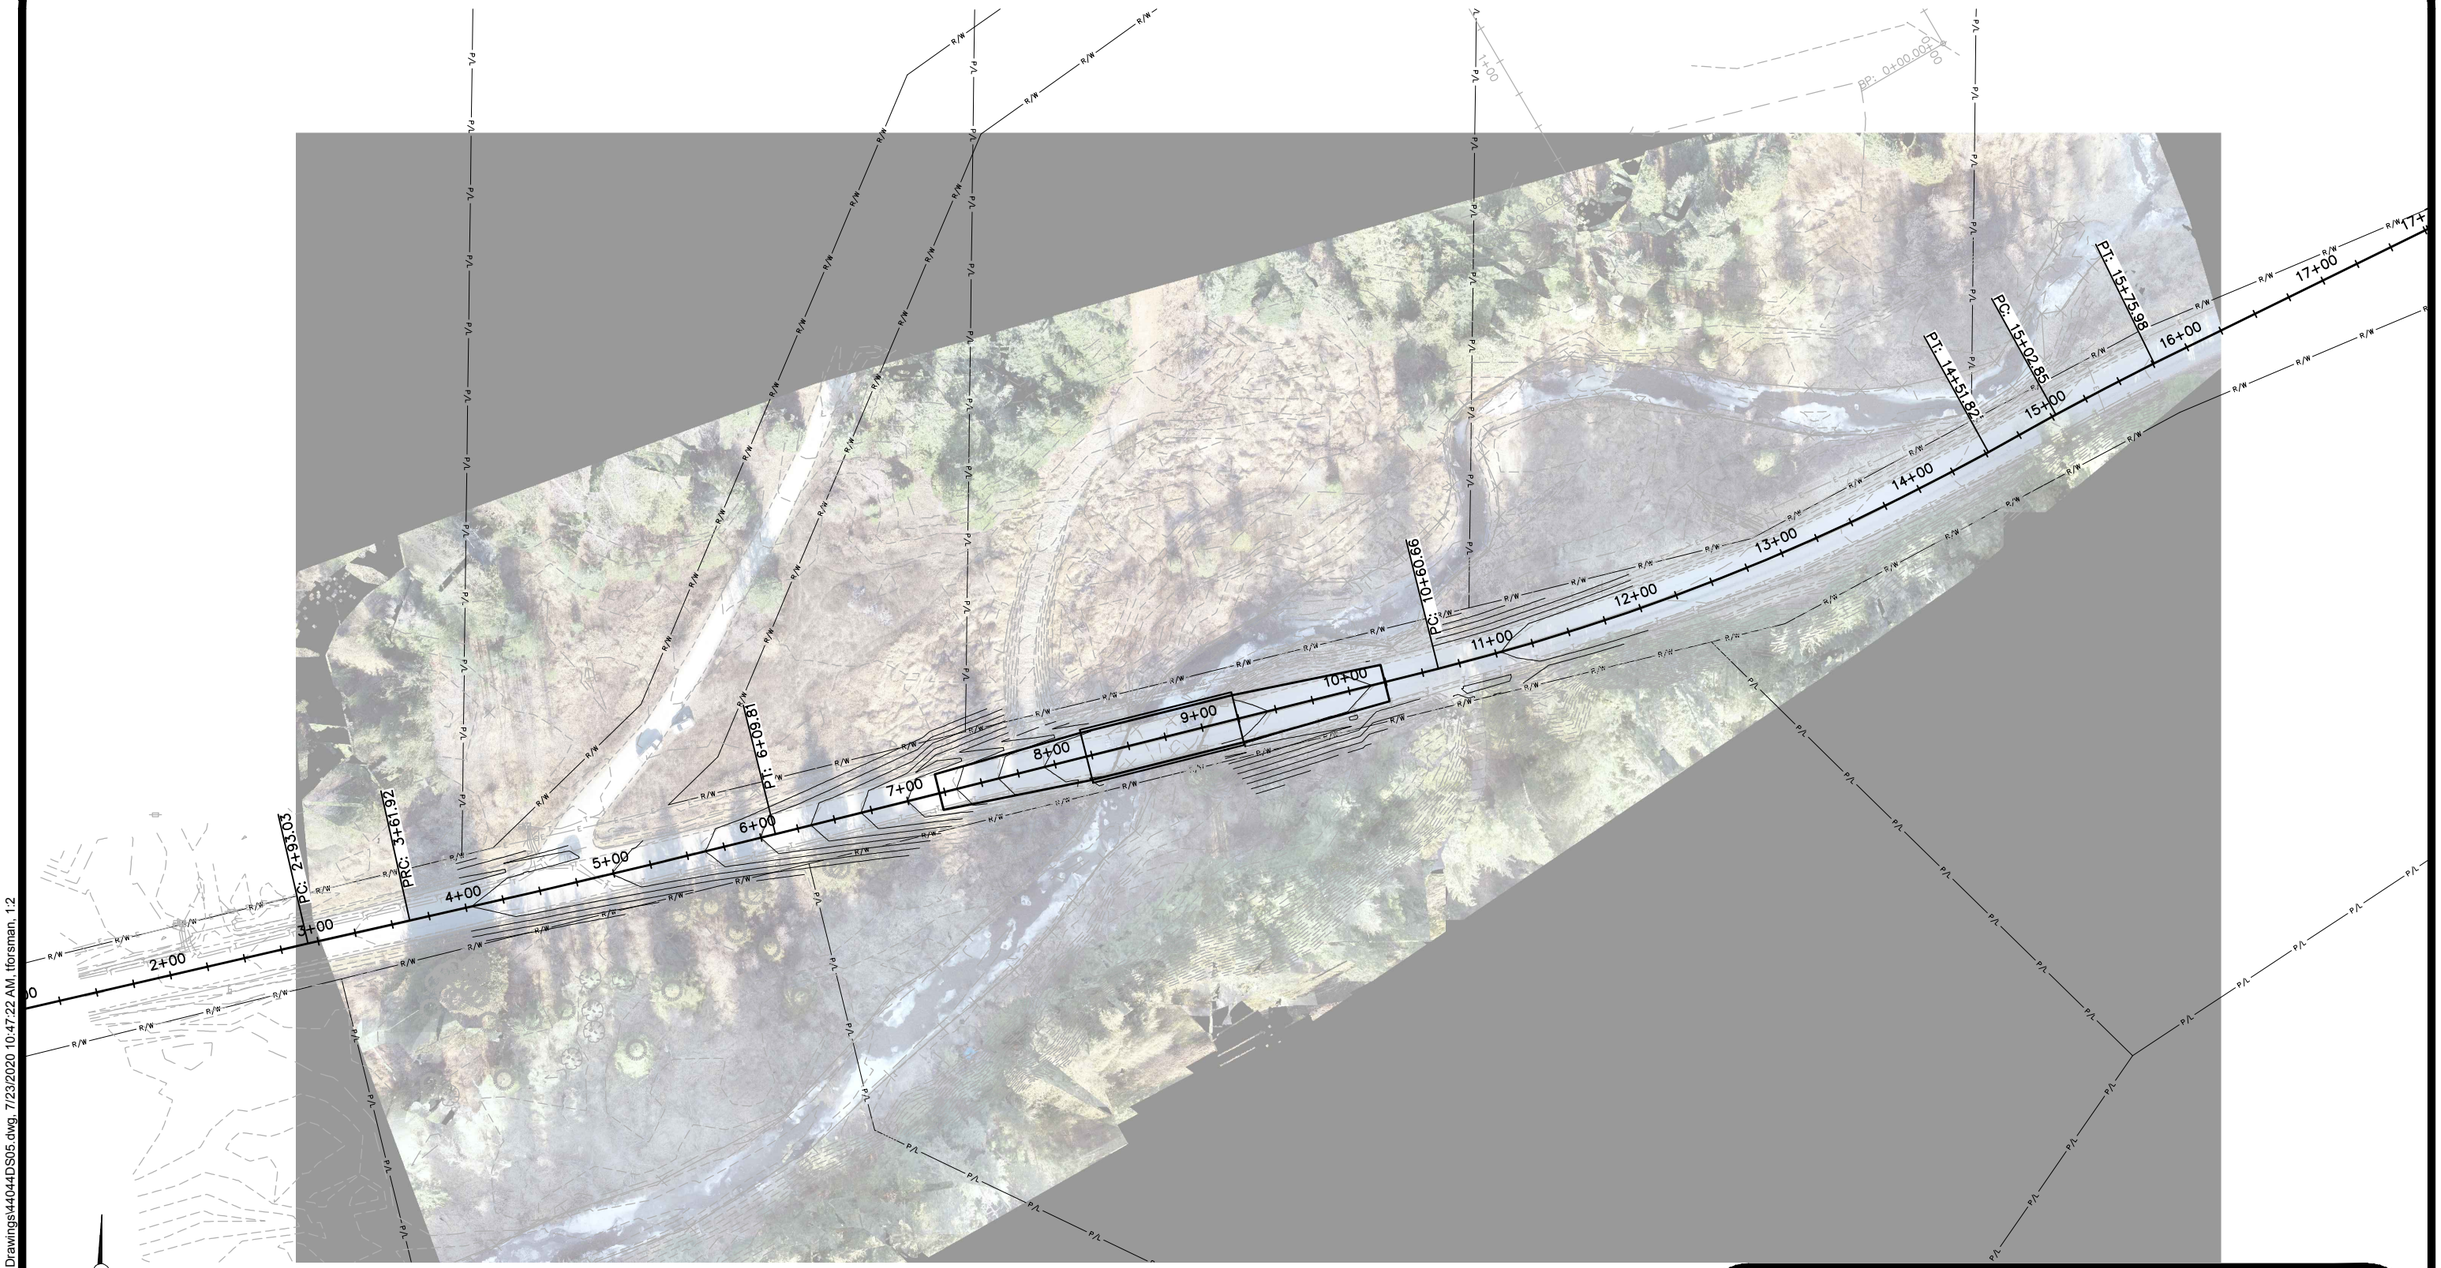

GRAPHIC SCALE

50 0 25 50 100

(IN FEET)

11x17 SCALE 1" = 100 ft.

24X36 SCALE 1" = 50 ft.

RAPID LIGHTNING CREEK BRIDGE

EXISTING CENTERLINE ALIGNMENT
OPTION No. 1

WELCH-COMER ENGINEERS | SURVEYORS

www.welchcomer.com

208–664–9382
877–815–5672 (toll free)
208–664–5946 (fax)

330 E. Lakeside Ave, Suite 101
Coeur d'Alene, ID 83814

44044DS05.DWG 07-23-2020

N:\Civil3D Projects\44044.000\Production Drawings\44044DS05.dwg, 7/23/2020 10:47:22 AM, tforsman, 1:2